

BOARD OF SUPERVISORS

MADISON COUNTY, MISSISSIPPI

Department of Engineering
Tim Bryan, P.E., PTOE, County Engineer

3137 South Liberty Street, Canton, MS 39046
Office (601) 855-5582 FAX (601) 859-5857

MEMORANDUM

September 29, 2026

To: Casey Brannon, Supervisor, District I
Trey Baxter, Supervisor, District II
Gerald Steen, Supervisor, District III
Karl Banks, Supervisor, District IV
Paul Griffin, Supervisor, District V

From: Tim Bryan, P.E., PTOE
County Engineer

Re: Southern Light DBA Uniti Fiber Utility Permit
County Road Name, Catlett Road Improvements and Stribling Road

The Engineering Department recommends approval for Southern Light DBA Uniti Fiber to install underground fiber for 1,242 feet long along Catlett Road and Stribling Road.

CASEY BRANNON
District One

TREY BAXTER
District Two

GERALD STEEN
District Three

KARL M. BANKS
District Four

PAUL GRIFFIN
District Five



PERMIT APPLICATION FOR THE CONSTRUCTION OR ADJUSTMENT OF A UTILITY WITHIN COUNTY ROAD RIGHT-OF-WAY

Utility Information: Utility Name: SOUTHERN LIGHT DBA UNITI FIBER

Address: 781 GULF LINE RD City/State/Zip: PEARL, MS 39208

Contact Person: AMBER O'KEEFE Contact's Phone: 318.557.1684

Project Information: County Road Name: CATLETT RD IMPROVMENTS & STRIBLING RD
(If located within more than one road right-of-way, use Appendix 1 for additional descriptions)

Beginning Location: 32.527636, -90.131836 Ending Location: 32.530503, -90.131836

Length of Project: 1,242 FEET Section: _____ Township: _____ Range: _____

Description of Work: installation of underground fiber for 1242 feet along Catlett Rd and Stribling Rd.

☐

Check Box if Appendix 1 is to be included as a part of this Application

Whereas the above stated Utility makes application to the **Madison County Board of Supervisors** for a Construction Permit. Attached hereto are drawings and plans for the construction of the above facilities located within Madison County owned public rights-of-way. Once stamped by the Madison County Engineering Department, these plans shall not be changed or altered without written approval of the County Engineer, or his representative. A copy of the approved permit and plans shall be on-site at all times during construction.

The Applicant Utility shall comply with all policies, procedures and construction practices as outlined in *A Policy for The Accommodation of Utility Facilities within the Right-of-Way of all Public County Roads* (hereinafter referred to as the "Policy"), as adopted on November 1, 2005, by the **Madison County Board of Supervisors**, and which is hereby made a part of this Application Agreement.

If facilities are to be located within the Rights-of-Way of the County-Federal or State Aid System, Applicant Utility also agrees to comply with applicable provisions of *S.O.P. No. SA II-2-8, Accommodation of Utilities on Rights-of-Way*, issued by the State Aid Engineer and dated July 1, 2005.

The Applicant Utility understands and agrees that, except as herein granted, no right, title, claim, or easement to said road right-of-way is granted by the issuance of this permit. If this Utility is listed in the general provisions of the Policy, it will be adjusted to comply with same without cost to the County, unless the variance from the Policy has been approved by the granting of the Permit pursuant to this Application.

The Applicant Utility further understands that the Utility's engineering, plant, or other personnel will be responsible for the staking and construction supervision of the work set out above and as shown on the attached plans. If work impacts traffic in any way, the appropriate traffic control shall be installed per the *Manual of Uniform Traffic Control Devices*, Latest Edition.

The Applicant Utility understands that the County Engineer, or his representative, may issue a Stop Work Order at any time if it is deemed that site conditions are not suitable for construction or if any of the requirements of this permit are not being met.

Many County Roads have variable Rights-of-Way and/or no Right-of-Way at all and are maintained under a Prescriptive Easement. It is the sole responsibility of the Applicant Utility to verify the existence and limits of public rights-of-way. If none exists, it is the

responsibility of the Applicant Utility to acquire an easement for their Facilities from the applicable property owner(s). Madison County in no way verifies the limits of Right-of-Way as shown on the permit application.

The Applicant Utility shall be responsible for all future maintenance and repair of the facilities installed under this permit. The Applicant Utility shall make future adjustments to, or relocate, the facilities located within road or highway right-of-way when required for road or highway widening or other road or highway construction at no cost to Madison County. The Applicant Utility shall relocate said utilities within sixty (60) days of notification by County by registered mail, return receipt requested, unless otherwise designated by the County Engineer. Further, any maintenance, repair, or construction shall be done in such a manner as to occasion no unreasonable interference with the normal flow and safety to traffic and at the expense of the utility company. When reasonable care has been taken to locate said utility facilities within the right-of-way, the Applicant Utility understands that any damages caused by routine maintenance and construction by County forces shall be borne by the Applicant Utility.

The Applicant Utility further agrees to indemnify and hold Madison County harmless for any and all claims, accidents, damages, liabilities and expenses occasioned wholly, or in part, by any act or omission of applicant, its agents or employees. In case County shall, without fault on its own part, be made a party to any litigation commenced by or against applicant, then applicant shall protect and hold County harmless, and shall pay all costs, expenses and reasonable attorney's fees incurred or paid by County in connection with said litigation.

All underground facilities shall be installed at a depth equal to or greater than 48" below the lowest adjacent grade.

All pipes carrying liquid shall be encased under County maintained roads.

WITNESS the signature of the Applicant this the 24TH day of SEPTEMBER, 2026.

By: Amber O'Keefe
(Applicant Signature)

Title: PERMITTING SPECIALIST

Note: *Applicant must be an employee of the Utility named in this application. The Madison County Board of Supervisors will not recognize a Contractor, Subcontractor, Agent, or Consulting Engineer as the Applicant. Utility Company shall be fully responsible for all work performed under this application.*

I, or my authorized representative, have reviewed this application and determined that the drawing, sketches, and plans submitted by the Applicant meet the requirements of *A Policy for The Accommodation of Utility Facilities within the Right-of-Way of all Public County Roads.*

APPROVED
By **By Tim Bryan at 9:28 am, Oct 01, 2026**
Tim Bryan, P.E.
County Engineer

AGREED TO AND APPROVED BY:

Madison County Board President

Date: _____

ENTERED INTO THE MINUTES OF THE BOARD OF SUPERVISORS OF MADISON COUNTY, MISSISSIPPI ON THIS
____ DAY OF _____, 20____.

Appendix 1

County Road Name: _____

Beginning Location: _____ Ending Location: _____

Length of Project: _____ Section: _____ Township: _____ Range: _____

Description of Work: _____

County Road Name: _____

Beginning Location: _____ Ending Location: _____

Length of Project: _____ Section: _____ Township: _____ Range: _____

Description of Work: _____

County Road Name: _____

Beginning Location: _____ Ending Location: _____

Length of Project: _____ Section: _____ Township: _____ Range: _____

Description of Work: _____

County Road Name: _____

Beginning Location: _____ Ending Location: _____

Length of Project: _____ Section: _____ Township: _____ Range: _____

Description of Work: _____

County Road Name: _____

Beginning Location: _____ Ending Location: _____

Length of Project: _____ Section: _____ Township: _____ Range: _____

Description of Work: _____



**XXX - GLUCKSTADT, MS.
PLANS FOR PROPOSED PROJECT:
FIBER OPTIC INSTALLATION**

APPROVED: _____

DATE: _____

JOB# 501771 JOBTRAC# XXX

FIBER COUNT: 288ct

CONDUIT TYPE: (2) 1-1/4" HDPE

HANDHOLE COUNT: EST - 3 / ACT -

UNDERGROUND CONDUIT: EST - 1242' / ACT -

AERIAL: EST - 0' / ACT -

TOTAL FIBER: EST. - 1692' / ACT. -

SEPTEMBER 22, 2026



#Customer Obsessed

CONTACT LIST

PROJECT MANAGER: BARRY BUCHANAN - (251) 654-7196

ENGINEER: BRENT SONES - (601) 503-4529


PROJECT CONTACT: AMBER O'KEEFE - (318) 557-1684

ATTENTION PERMITTING DEPARTMENT DIRECTORY

[illegible]

CPE LOCATION: <https://uniti.my.salesforce.com/a08UH0000104MHZ>

VICINITY MAP

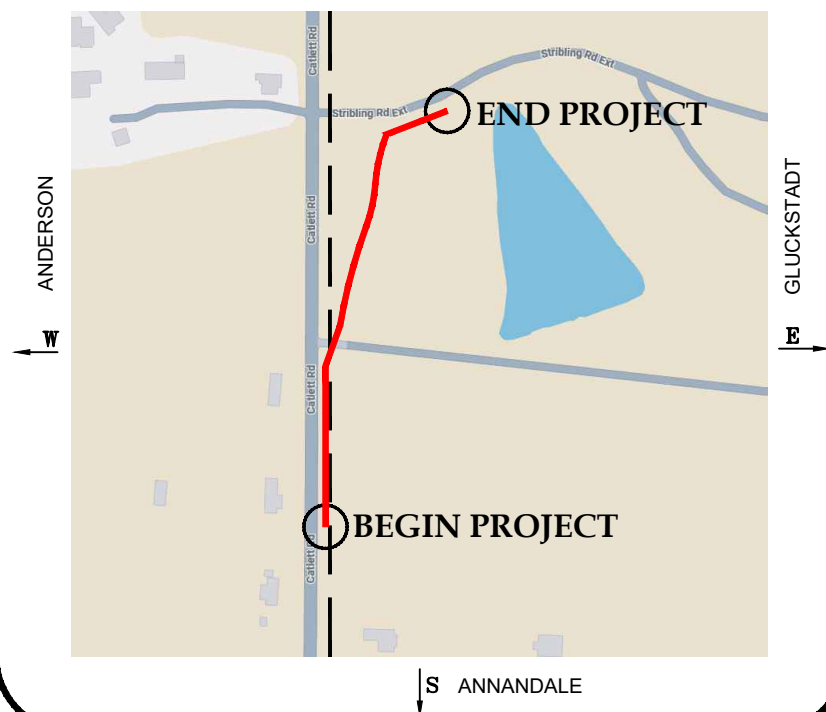

PROJECT LOCATION






CATLETT RD IMPROVMENTS & STRIBLING RD




XXX - GLUCKSTADT, MS.
PLANS FOR PROPOSED PROJECT:
FIBER OPTIC INSTALLATION

 AERIAL FIBER
 UNDERGROUND FIBER
 EXISTING

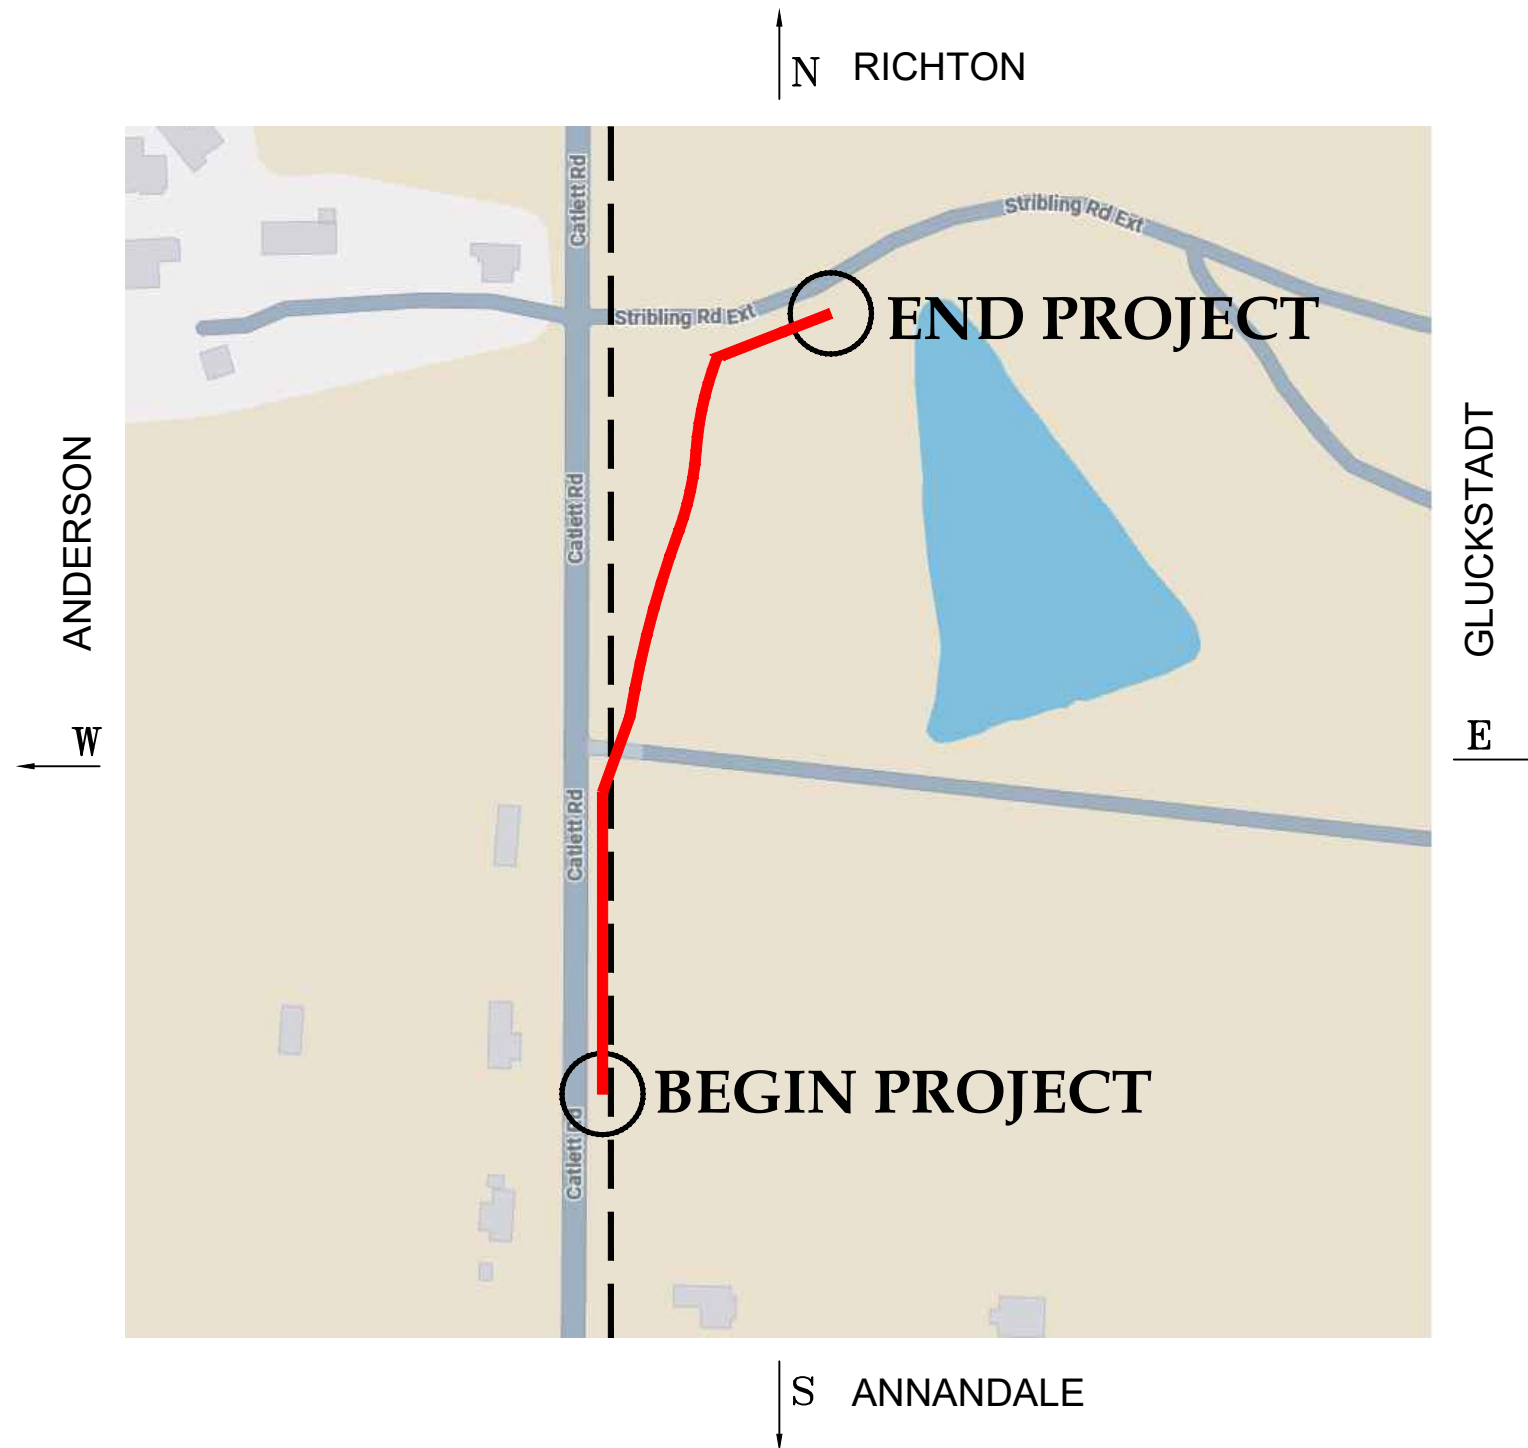


SPEED
LIMIT
45

PULL FIBER
EST = 751'
DIR. BORE 2-1.25"
EST = 601'

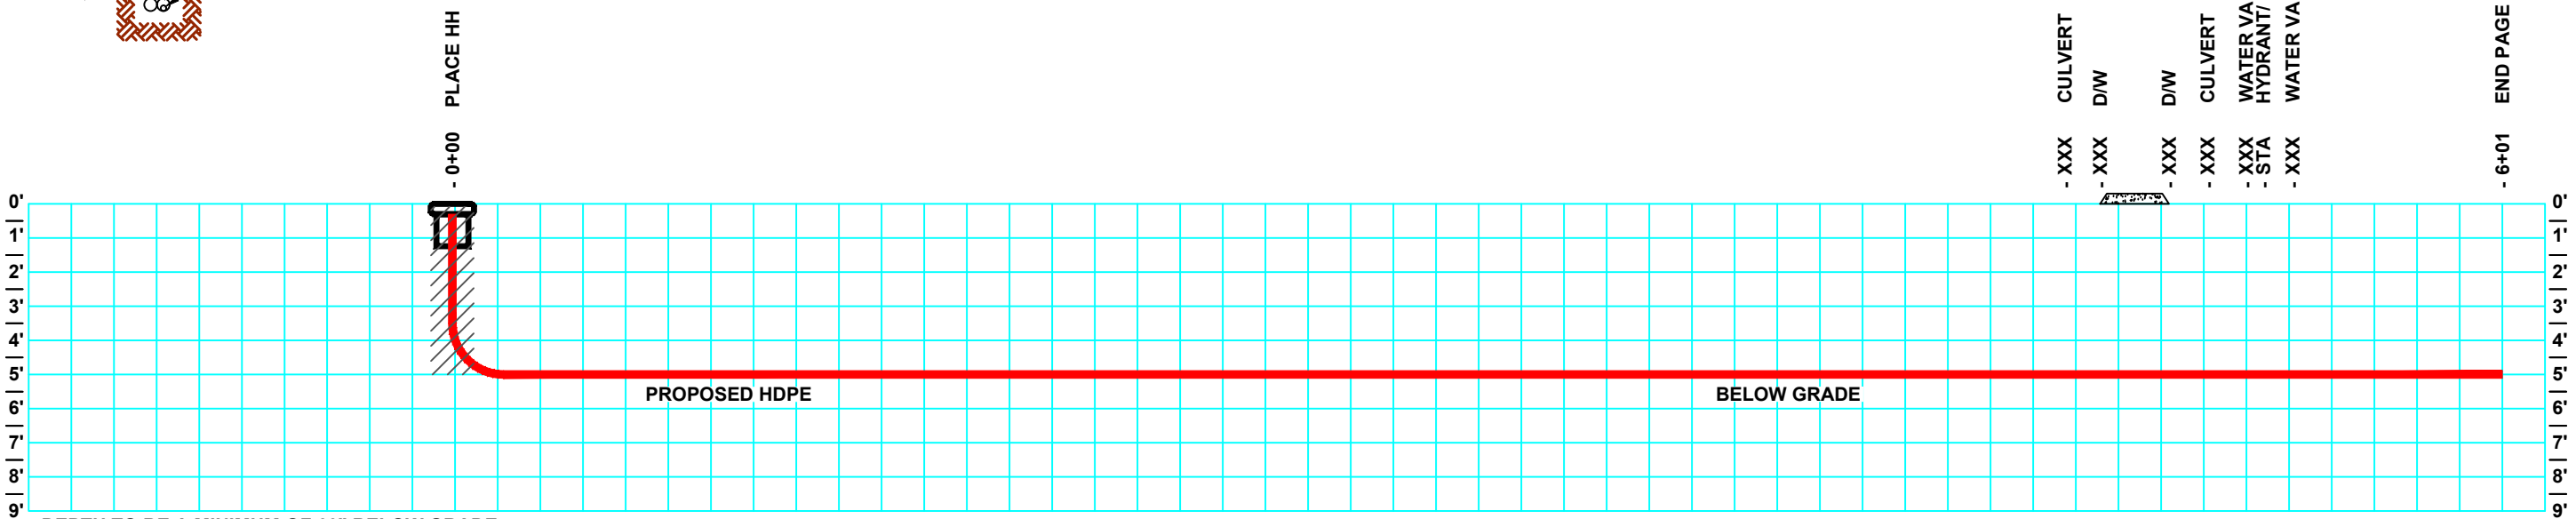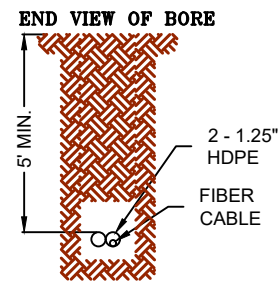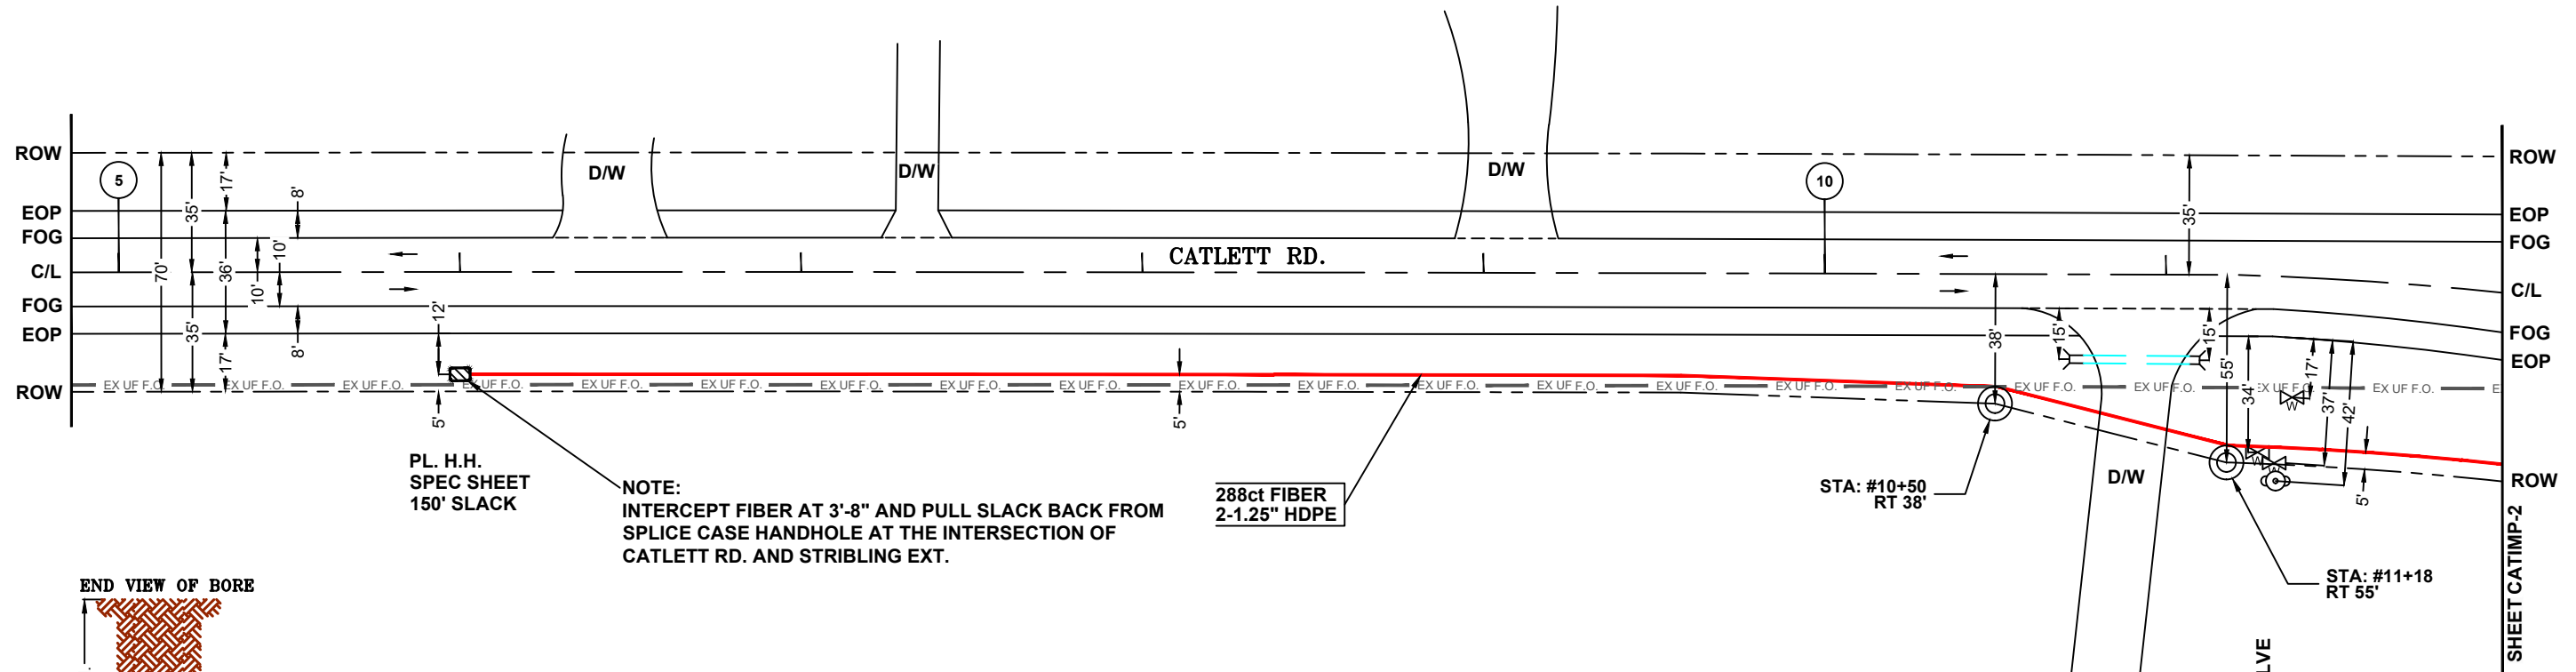

UNDERGROUND
ALL CONSTRUCTION IS PROPOSED
SOUTHERN LIGHT WILL MAINTAIN 24" FROM EXISTING UTILITIES.
SOUTHERN LIGHT HAS LOCATED ALL EXISTING UTILITIES.
AN EXTENSIVE LOCATE WILL BE PERFORMED PRIOR TO CONSTRUCTION.



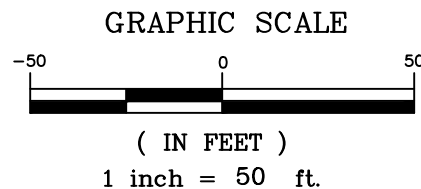


ALL UTILITY LOCATIONS SHOWN ARE APPROXIMATE. CONTRACTOR IS RESPONSIBLE FOR ALL LOCATING PRIOR TO ANY WORK PERFORMED.		INFORMATION IN THIS DOCUMENT IS PROPRIETARY AND SHALL NOT BE USED, COPIED, REPRODUCED OR DISCLOSED IN WHOLE OR IN PART WITHOUT WRITTEN CONSENT OF Southern Light		 office: 251.662.1170 • fax: 251.662.1297 107 St. Francis St. • Suite 1800 • Mobile, AL 36603 • www.slighter.com		CATLETT RD IMPROVEMENTS & STABILIZATION GLUCKSTADT, MS.	
DATE:	REVISIONS	SCALE:	50	PROJ. NO.:	501771	DATE:	09/10/2026
		INDEX REF.:	CATIMP-CV	ENG:	B. SONES	DRAWN BY:	E. STAMPS
		VERSION:	04.10.26	SPLICE DWG.:	N/A	DWG. NO.:	CATIMP-1

SPEED
LIMIT
45


PULL FIBER
EST = 549'
DIR. BORE 2-1.25"
EST = 399'

NOTE:
EXISTING UNITI SPLICE CASE.
CUT SLACK FROM HERE ON BOTH FIBERS.

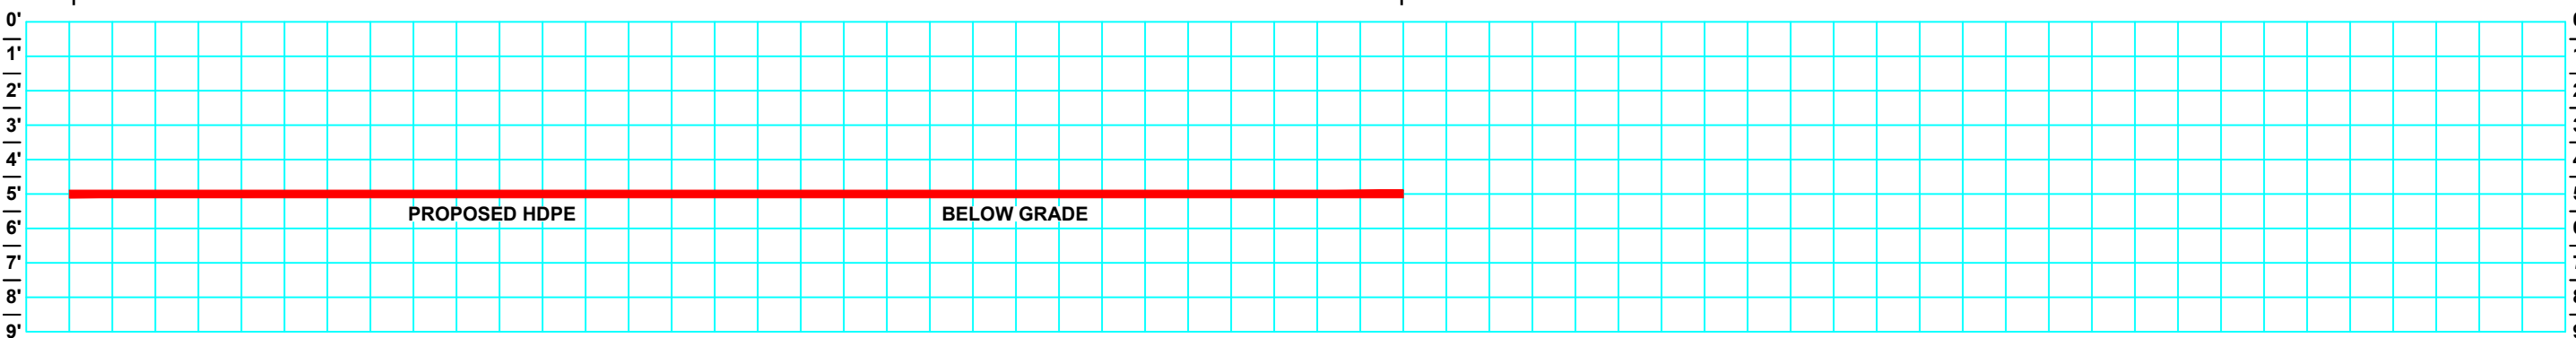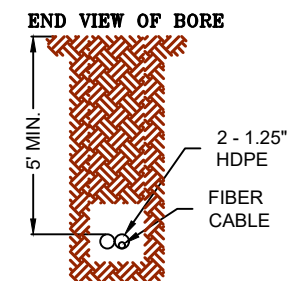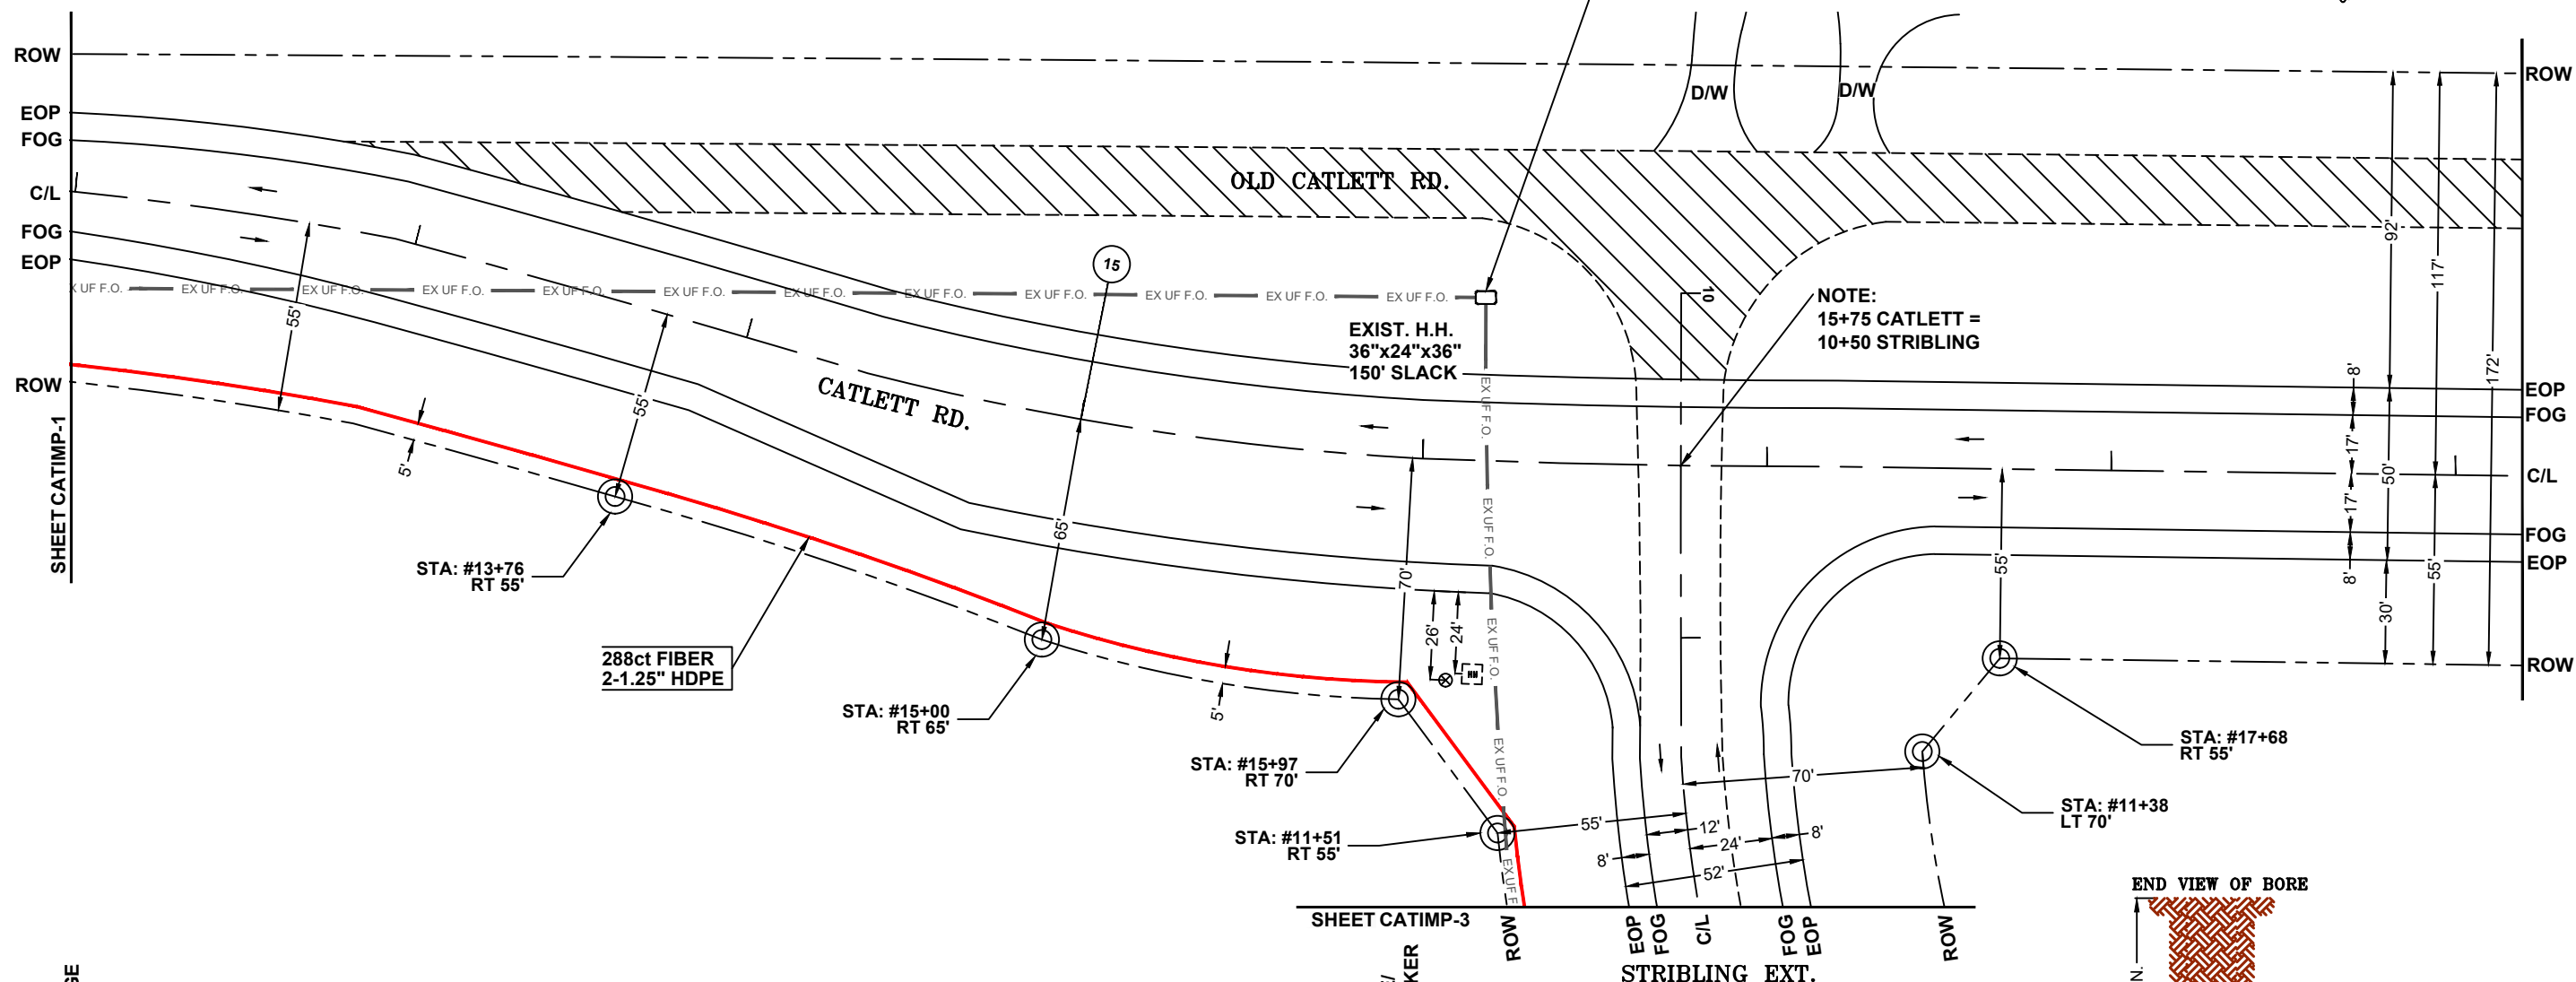

DEPTH TO BE A MINIMUM OF 60" BELOW GRADE

GRAPHIC SCALE

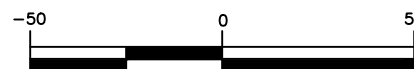

(IN FEET)

1 inch = 50 ft.

UNDERGROUND ALL CONSTRUCTION IS PROPOSED

SOUTHERN LIGHT WILL MAINTAIN 24" FROM EXISTING UTILITIES.
SOUTHERN LIGHT HAS LOCATED ALL EXISTING UTILITIES.
AN EXTENSIVE LOCATE WILL BE PERFORMED PRIOR TO CONSTRUCTION.

ALL UTILITY LOCATIONS SHOWN ARE APPROXIMATE.
CONTRACTOR IS RESPONSIBLE FOR ALL LOCATING
PRIOR TO ANY WORK PERFORMED.
CONTACT Southern Light: 877-652-2321

INFORMATION IN THIS DOCUMENT
IS PROPRIETARY AND SHALL NOT
BE USED, COPIED, REPRODUCED
OR DISCLOSED IN WHOLE OR IN
PART WITHOUT WRITTEN CONSENT
OF Southern Light



CATLETT RD IMPROVEMENTS & STRIBLING RD
GLUCKSTADT, MS.

DATE:	REVISIONS	SCALE: 50	PROJ. NO.: 501771	DATE: 09/10/2026
		INDEX REF.: CATIMP-CV	ENG: B. SONES	DRAWN BY: E. STAMPS
		VERSION: 04.10.26	SPLICE DWG.: N/A	DWG. NO: CATIMP-2

NOTE:
EXISTING UNITI SPLICE CASE.
CUT SLACK FROM HERE ON BOTH FIBERS.

7+68

STA: #11+38
LT 70'

— STA: #13+21
LT 70'

— STA: #14+20
LT 50'

EOP
FOG

C/L

STA: #14+20
RT 40'

EXIST. H.H.
36"x24"x36"
150' SLACK

SHEET CATIMP-2

**288ct FIBER
2-1.25" HDPE**

NOTE:
INTERCEPT MICRO 288 AND PULL SLACK BACK FROM
SPLICE CASE HANDHOLE AT THE INTERSECTION OF
CATLETT RD. AND STRIBLING EXT.

PL. H.H.
SPEC SHEET
150' SLACK

END VIEW OF BORE

PROPOSED HDPE	BELOW GRADE
---------------	-------------

DEPTH TO BE A MINIMUM OF 60" BELOW GRADE

UNDERGROUND

ALL CONSTRUCTION IS PROPOSED

SOUTHERN LIGHT WILL MAINTAIN 24" FROM EXISTING UTILITIES.

SOUTHERN LIGHT HAS LOCATED ALL EXISTING UTILITIES.

AN EXTENSIVE LOCATE WILL BE PERFORMED PRIOR TO CONSTRUCTION.

GRAPHIC SCALE

A horizontal number line with tick marks at -50, 0, and 50. The region between -25 and 0 is shaded black.

(IN FEET)

$$1 \text{ inch} = 50 \text{ ft.}$$

ALL UTILITY LOCATIONS SHOWN ARE APPROXIMATE.
CONTRACTOR IS RESPONSIBLE FOR ALL LOCATING
PRIOR TO ANY WORK PERFORMED.

CONTACT Southern Light: 877-652-2321

INFORMATION IN THIS DOCUMENT
IS PROPRIETARY AND SHALL NOT
BE USED, COPIED, REPRODUCED
OR DISCLOSED IN WHOLE OR IN
PART WITHOUT WRITTEN CONSENT
OF Southern Light



southern light

office: 251.662.1170 • fax: 251.662.1297
107 St. Francis St. - Suite 1800 • Mobile, AL 36603 • www.slfiber.com

CATALYTIC PD IMPROVEMENTS & STABILING PD

— — —

GLUCKSTADT MS

DATE: 09/10/2026

DATE: 09/10/2026
DRAWN BY: E STAMPS

DRAWN BY:	E. STAMPS
DWG. NO:	CATIMP-3

FIBER INSTALLATION BILL OF MATERIALS								
SYM.	LENGTH	DIM	STYLE	REF#	MANUFACTURER	QTY	COST	TOTAL
CONDUIT	1242	-	(2) 1-1/4" HDPE	-	-	1242	4.25	\$5278.50
FIBER	1692	-	288 CT	-	-	1692	3.25	\$5499.00
TRACER WIRE	-	-	-	-	-	0	0	\$0.00
HANDHOLE	-	36"x24"x36"	CONCRETE	CW12	UTILICOMM	2	159.00	\$318.00
GUY WIRE	-	-	-	-	-	0	0	\$0.00
HORSE SHOE	-	-	-	-	-	0	0	\$0.00
ANCHOR	-	-	-	-	-	0	0	\$0.00
EXT. ARM	-	-	-	-	-	0	0	\$0.00
U-GUARD	-	-	-	-	-	0	0	\$0.00
C/R CONC	-	-	-	-	-	0	0.00	\$0.00
C/R ASHPALT	-	-	-	-	-	0	0.00	\$0.00
ESTIMATED COST								\$11095.50

FIBER TOTALS					
	AERIAL		UNDERGROUND		HANDHOLE
#	0		1242		450
	SPAN	0.0000	SPAN	1242.0000	PLACE HANDHOLE 2
	OVERLASH	0.0000	PULL	0.0000	EXISTING HANDHOLE 1
	UP/DOWN POLE	0.0000	TRENCH	0.0000	

GENERAL NOTES:

1. X
2. X
3. X

ALL UTILITY LOCATIONS SHOWN ARE APPROXIMATE. CONTRACTOR IS RESPONSIBLE FOR ALL LOCATING PRIOR TO ANY WORK PERFORMED. CONTACT Southern Light: 877-652-2321		INFORMATION IN THIS DOCUMENT IS PROPRIETARY AND SHALL NOT BE USED, COPIED, REPRODUCED OR DISCLOSED IN WHOLE OR IN PART WITHOUT WRITTEN CONSENT OF Southern Light		 southern light office: 251.662.1170 • fax: 251.662.1297 107 St. Francis St. - Suite 1800 • Mobile, AL 36603 • www.sfliber.com		CATALYTIC IMPROVEMENTS & STIMULATING ID  GLUCKSTADT, MS.	
DATE:	REVISIONS			SCALE: ##	PROJ. NO.: 501771	DATE: 09/10/2026	
				INDEX REF.: CATIMP-CV	ENG: B. SONES	DRAWN BY: E. STAMPS	
				VERSION: 04.10.26	SPLICE DWG.: N/A	DWG. NO: CATIMP-BOM	