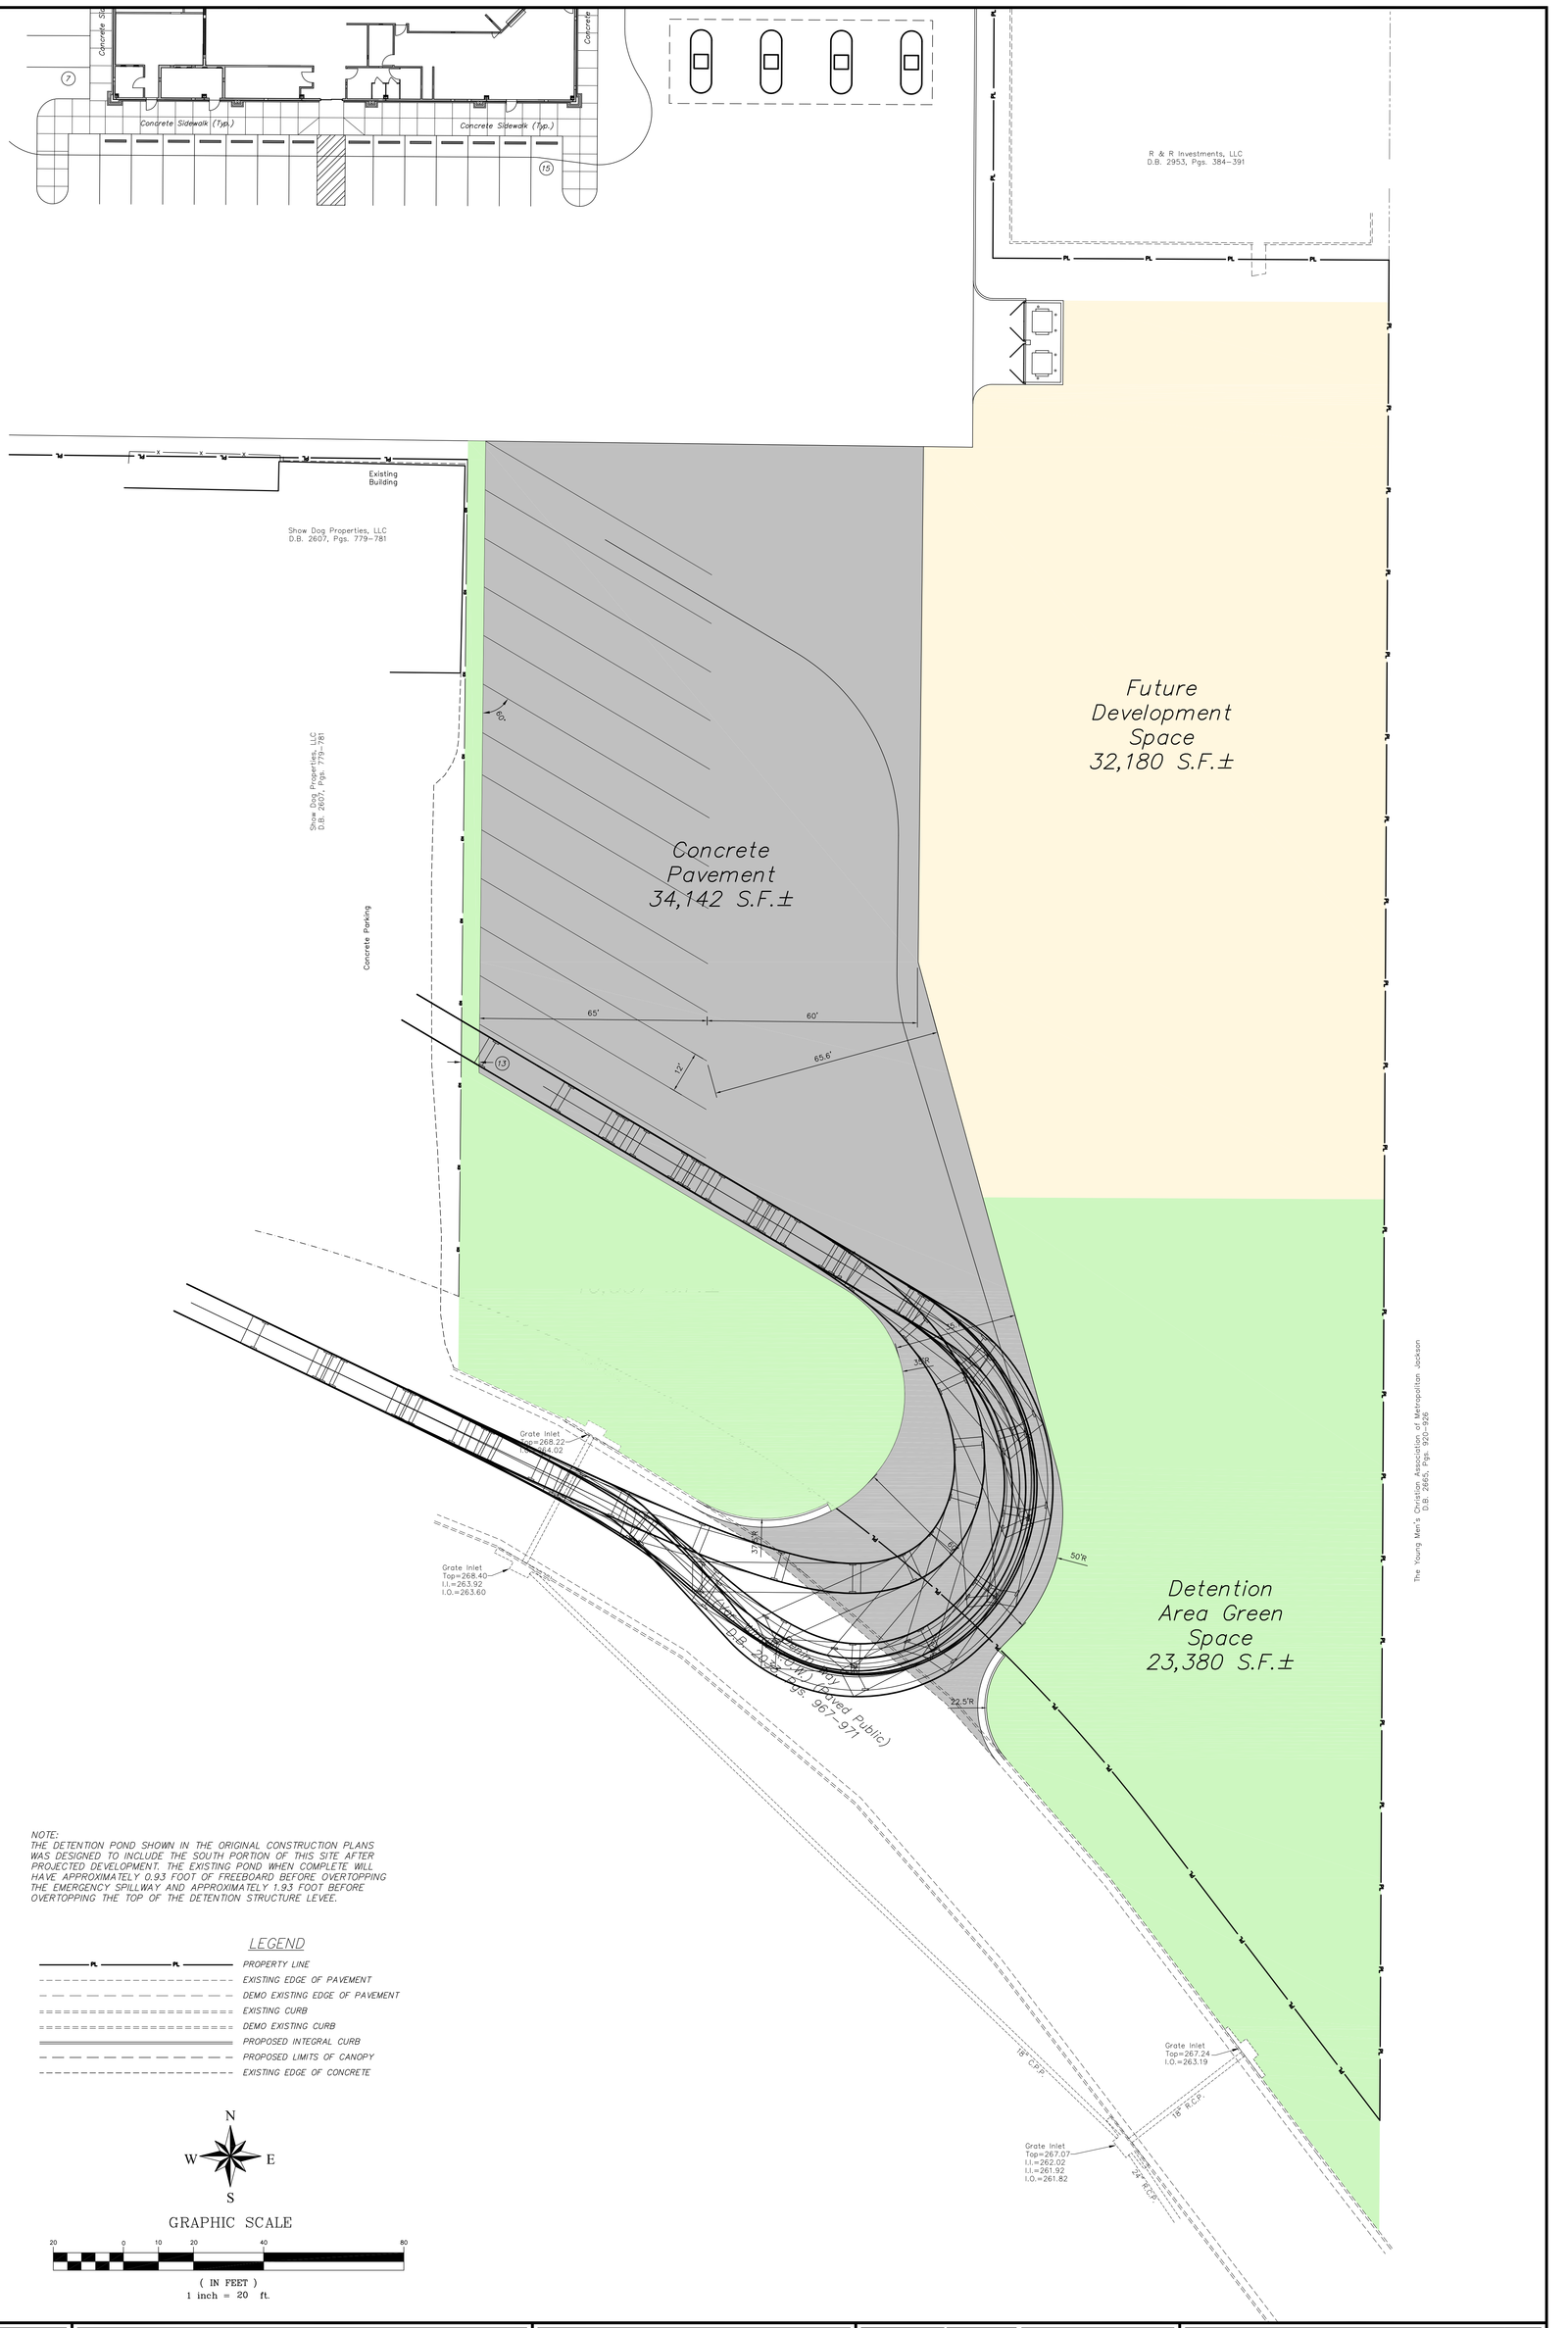

PROJECT NUMBER B-4179

SHEET NUMBER TP-1

PROJECT:
FLEETWAY FUEL CENTER

SHEET CONTENTS:
PRELIMINARY TRUCK PARKING SITE LAYOUT

PROJECT LOCATION:
GLUCKSTADT ROAD
MADISON COUNTY, MISSISSIPPI

CLIENT:
MORRIS REAL ESTATE, LLC
MADISON, MISSISSIPPI 39110

DATE: 11/17/15 | DRAWN: BCB
CHECKED: GAB | SCALE: 1"=20'
REF C/L:
EG SURFACE:
FG SURFACE:

REVISIONS:

BENCHMARK
ENGINEERING & SURVEYING, LLC
101 Highpointe Court, Suite B, Brandon, Mississippi 39042
Office: 601-591-1077 Fax: 601-591-0711
E-mail: gbonds@benchmarkms.net