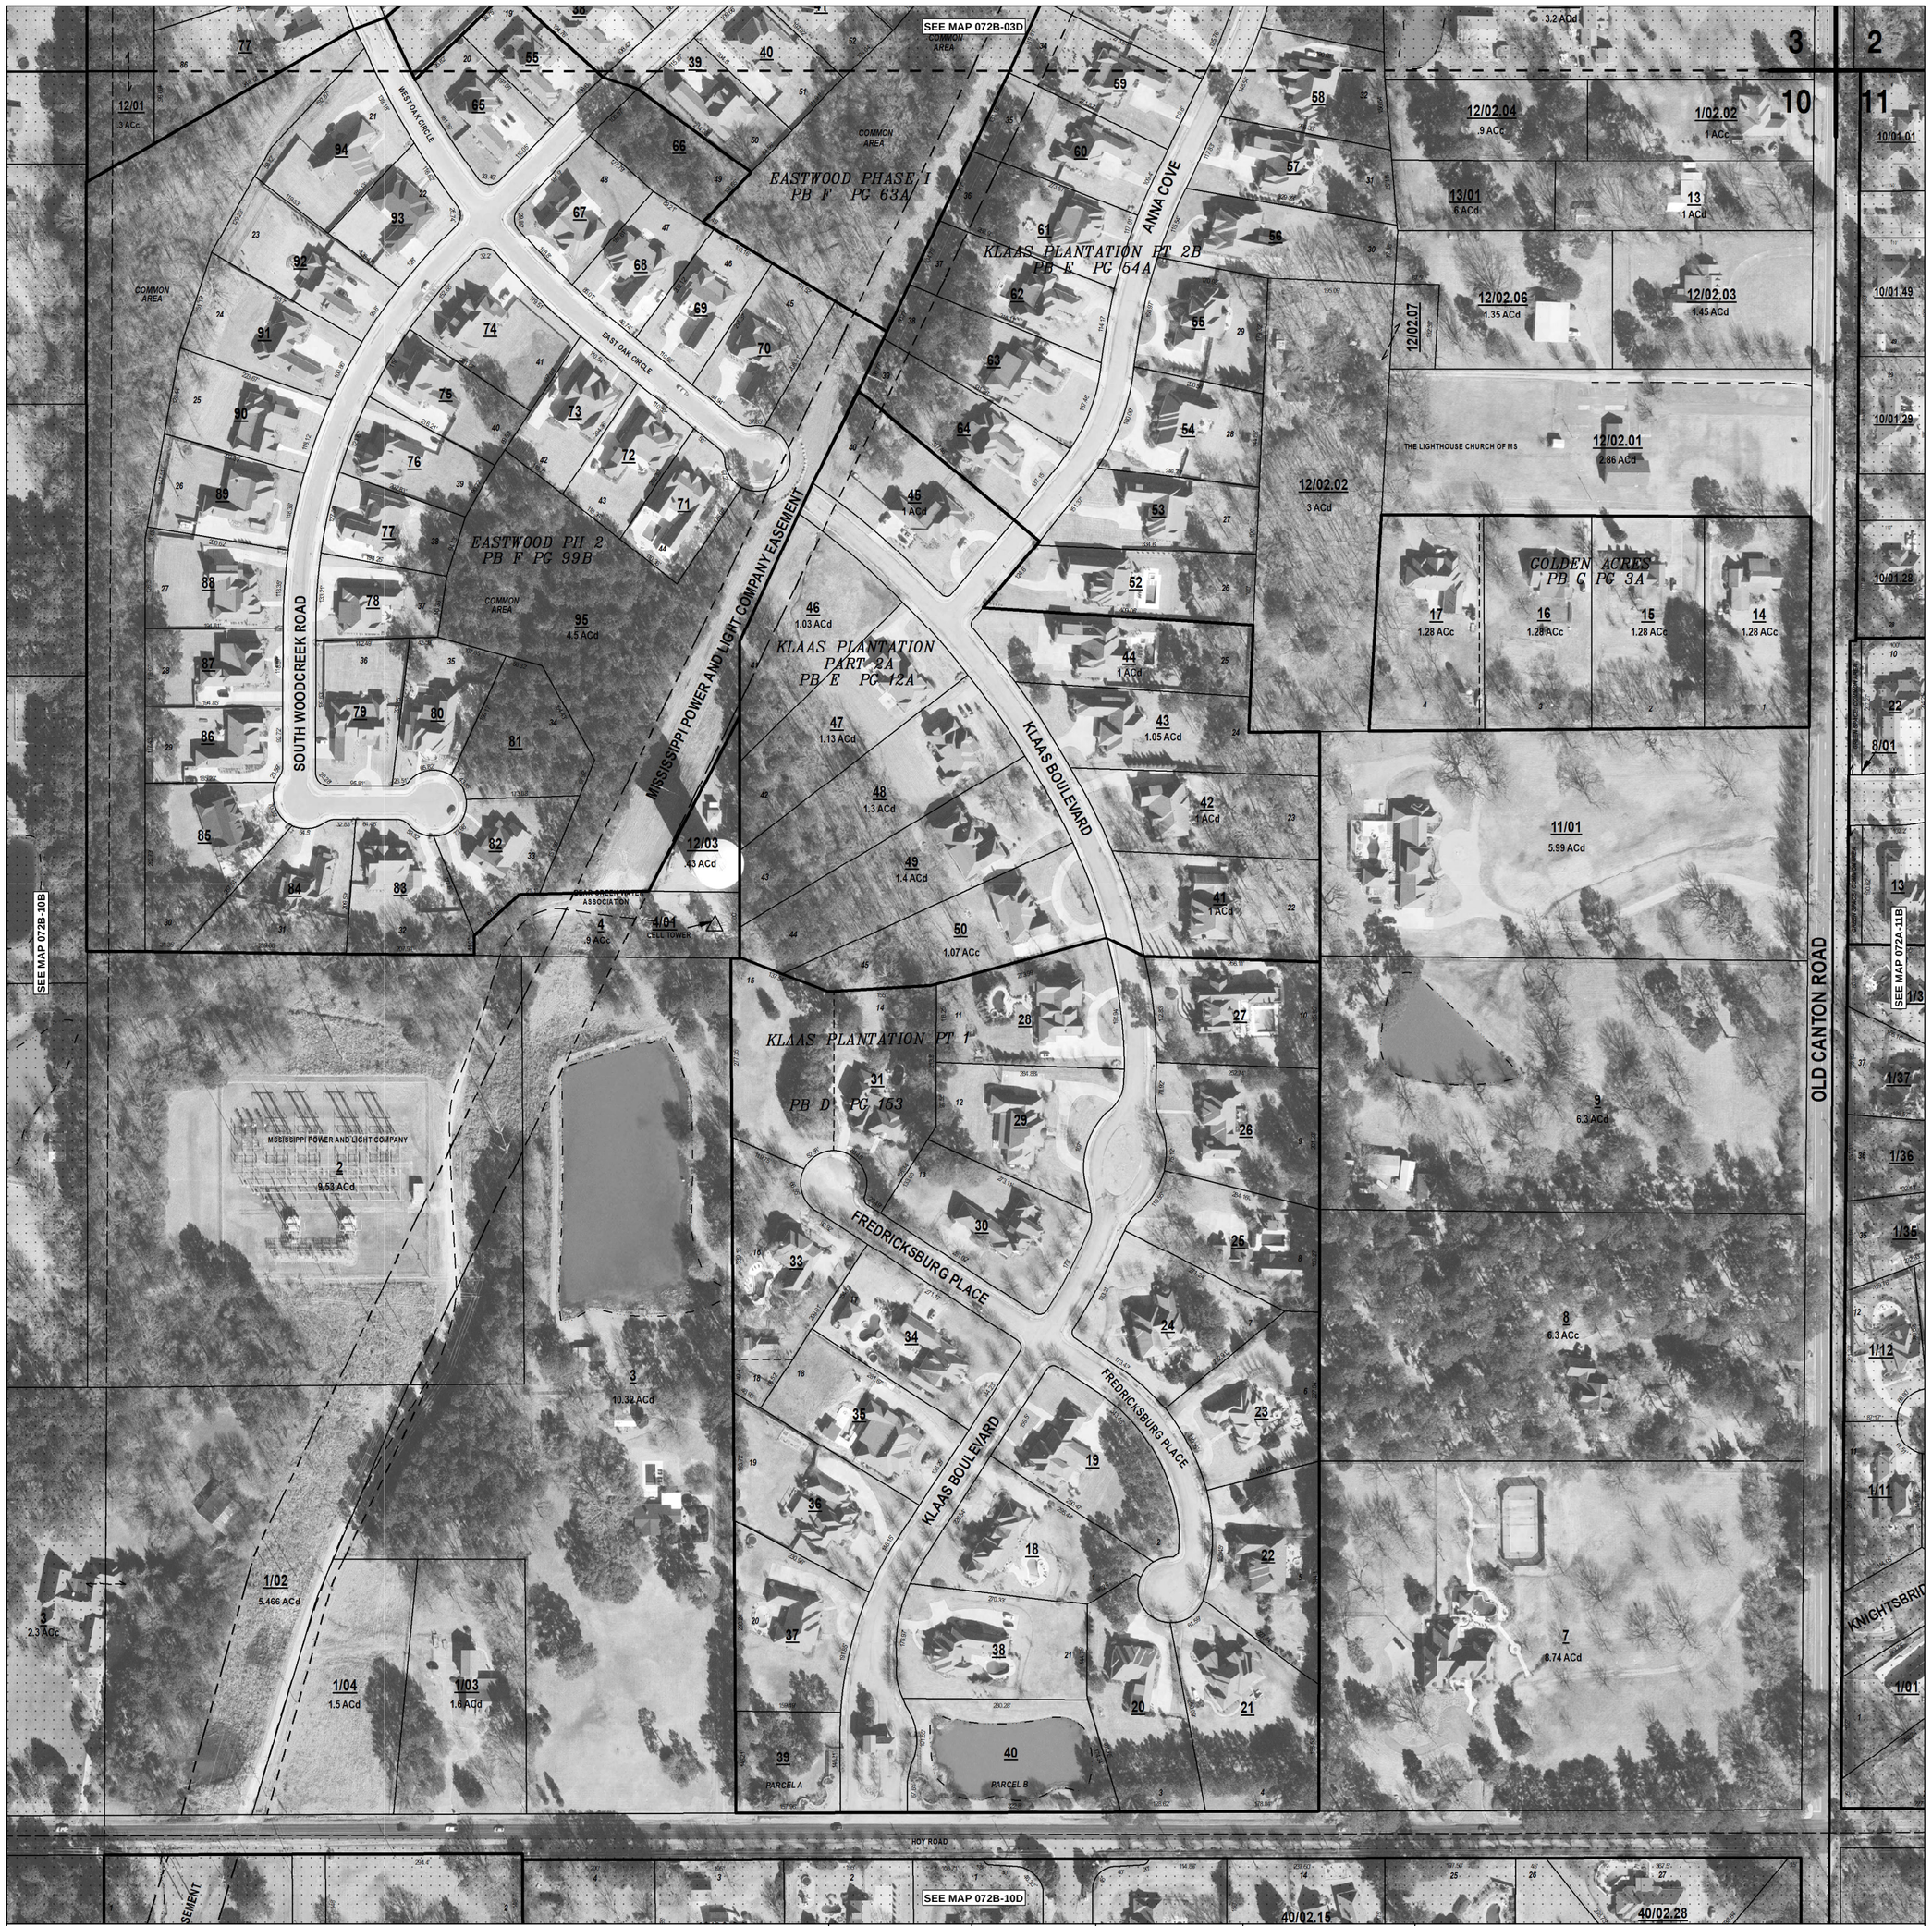

THIS PROPERTY OWNERSHIP MAP IS FOR TAX PURPOSES ONLY.
IT IS NOT INTENDED FOR CONVEYANCES NOR IS IT A LEGAL SURVEY.
THIS MAP WAS PREPARED BY:

TRI-STATE CONSULTING SERVICES, INC

415 CHURCH AVE
PHILADELPHIA, MS 39350
Ph: (601)656-2569

1019 FORREST AVE
GADSDEN, AL 35901
Ph: (205)338-1060

LEGEND

COUNTY LINE
CORPORATION LINE
TOWNSHIP, RANGE LINE
SECTION LINE
PROPERTY LINE
TAX DISTRICT LINE

PARCEL NUMBER 15
ACREAGE 2.4 AC
SUBDIVISION LOT NUMBER 23
DIMENSION 160'
SUBDIVISION BLOCK (5)

072B10A

1/4 SECTION

B	A
C	D

TOWNSHIP LOCATOR

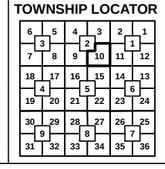

COUNTY LOCATOR

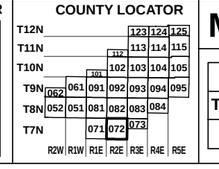

MADISON COUNTY, MISSISSIPPI

SECTION	10
TOWNSHIP	7N
RANGE	2E

DATE OF PHOTOGRAPHY
JAN-FEB, 2023

0' 100' 200'
SCALE: 200'

MAP: 072B10A