


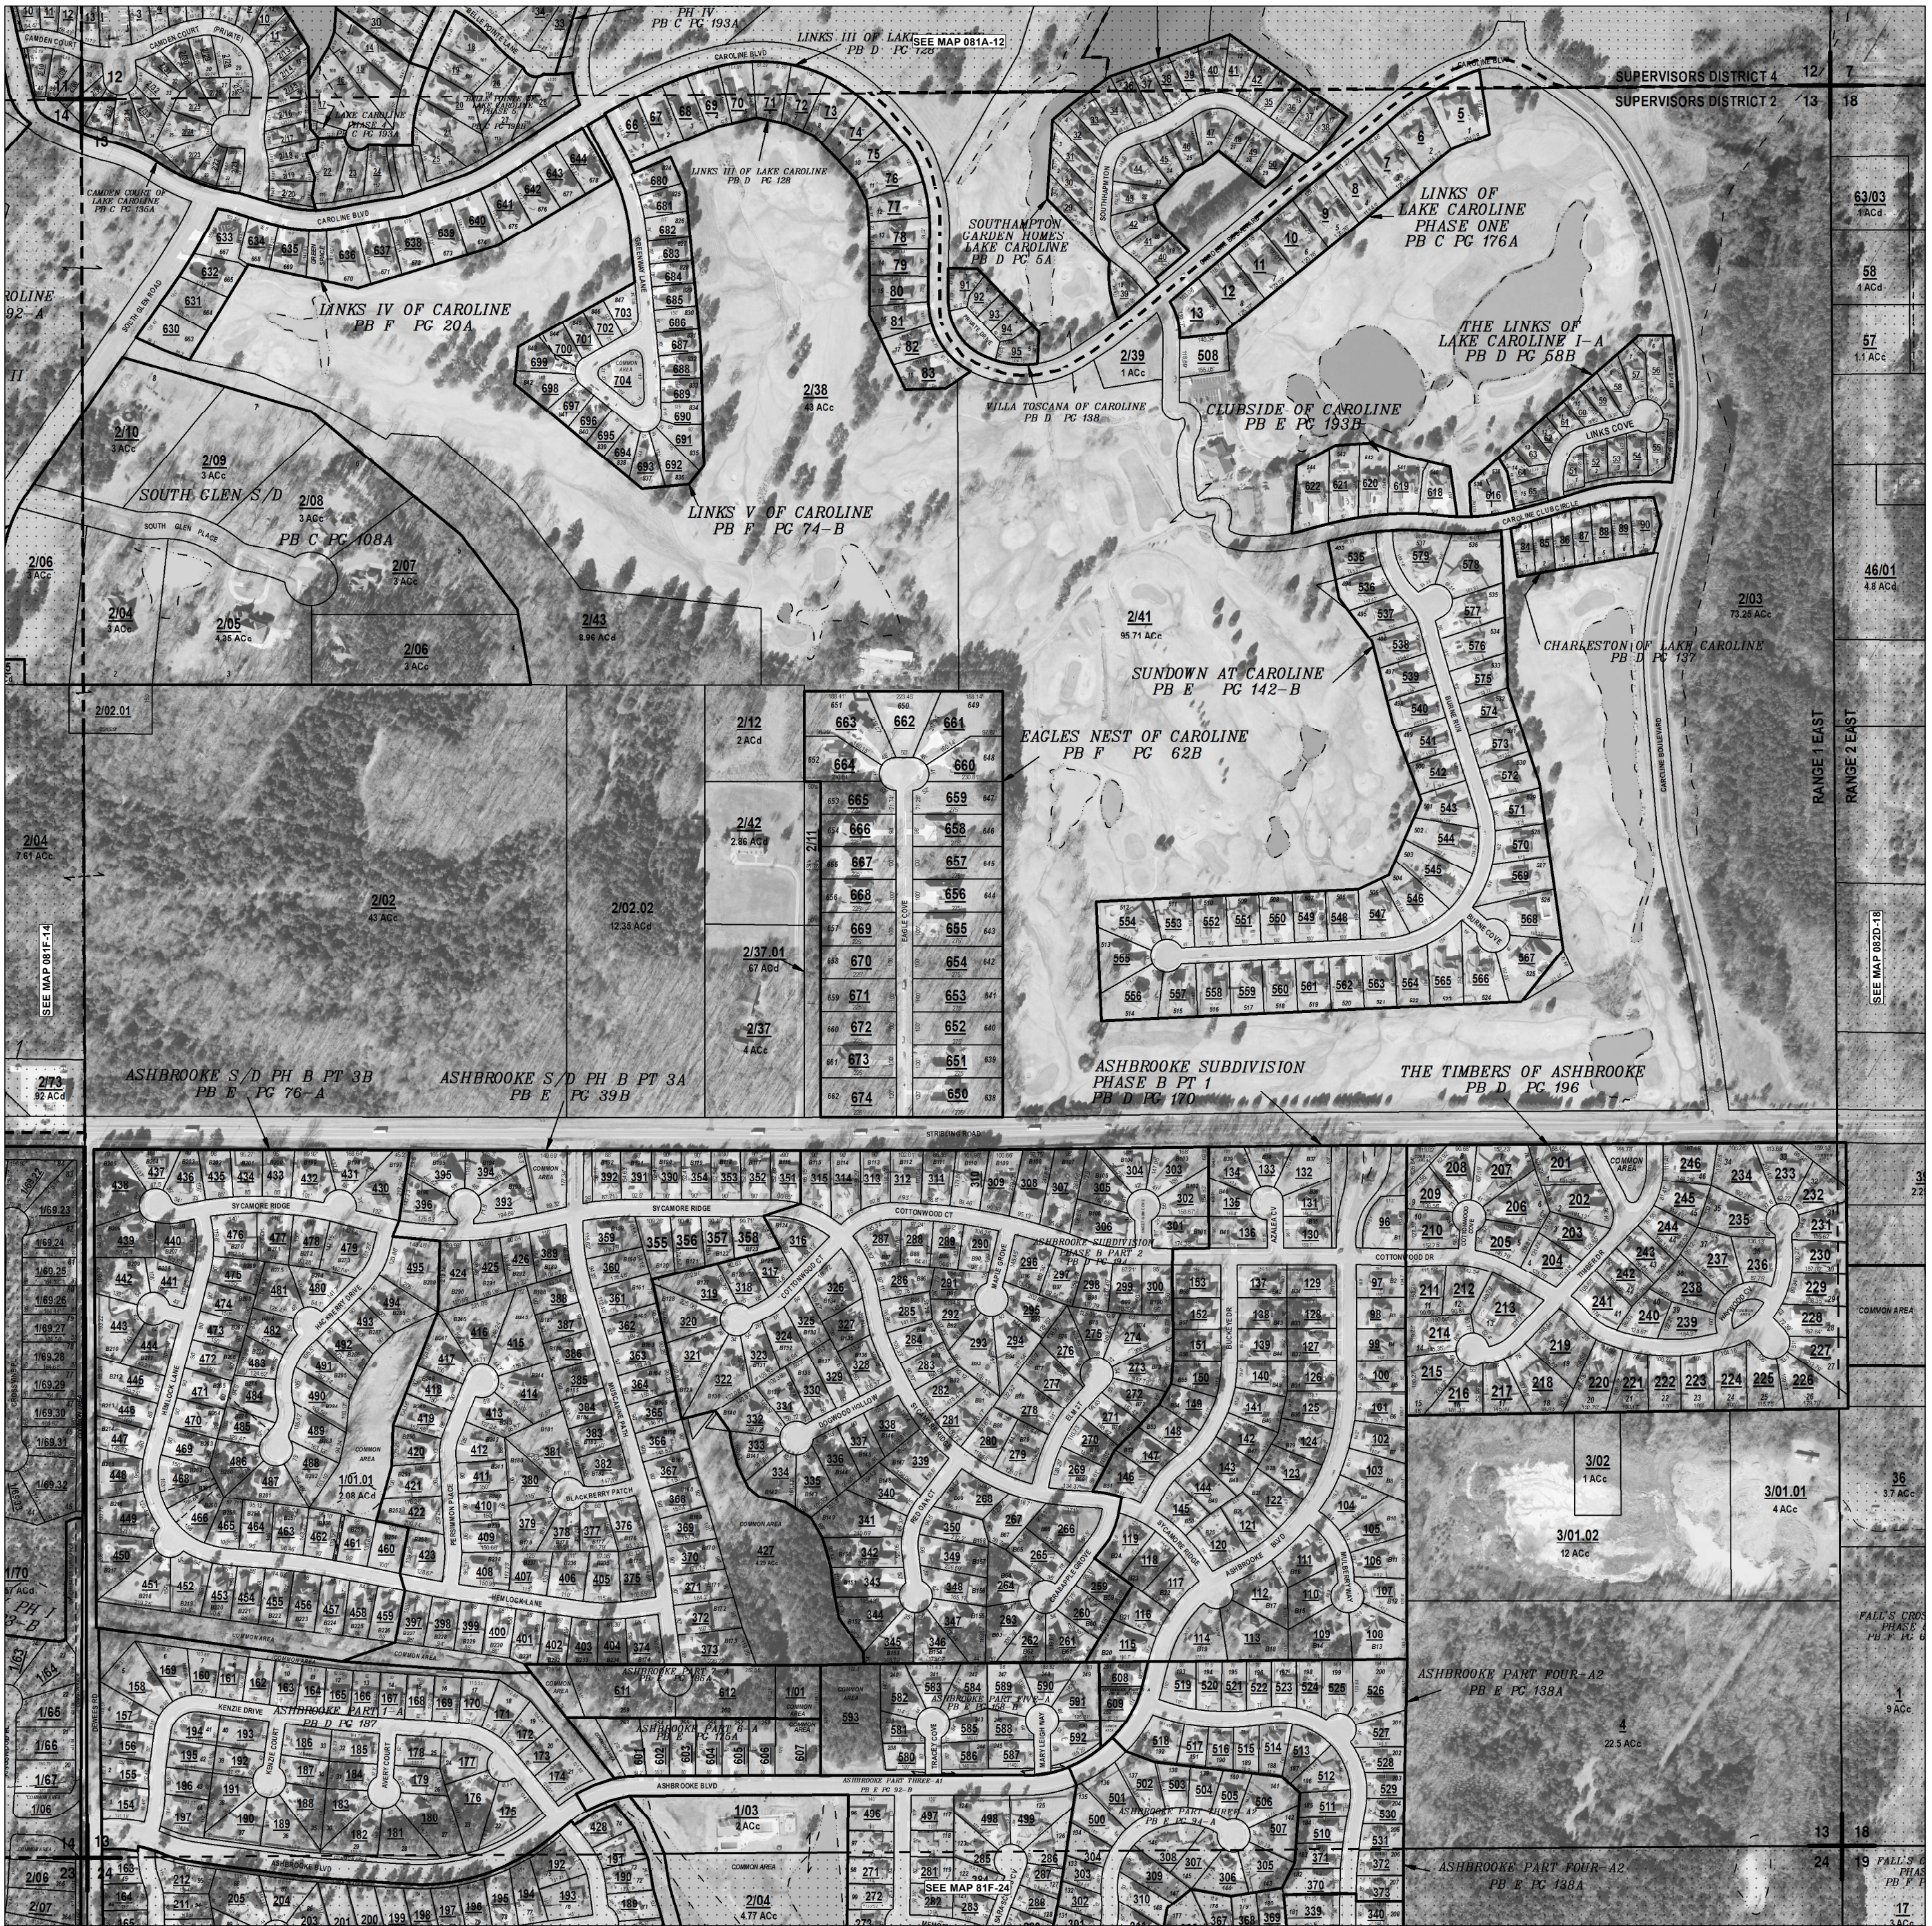

THIS PROPERTY OWNERSHIP MAP IS FOR TAX PURPOSES ONLY.
IT IS NOT INTENDED FOR CONVEYANCES NOR IS IT A LEGAL SURVEY.
THIS MAP WAS PREPARED BY:

TRI-STATE CONSULTING SERVICES, INC.
415 CHURCH AVE
PHILADELPHIA, MS 39350
PH: (601)656-2569

1019 FORREST AVE
GADSDEN, AL 35901
PH: (205)338-1060

LEGEND

COUNTY LINE —————

CORPORATION LINE —————

TOWNSHIP, RANGE LINE —————

SECTION LINE —————

PROPERTY LINE —————

TAX DISTRICT LINE - - - - -

PARCEL NUMBER 15

ACREAGE 2.4 AC

SUBDIVISION LOT NUMBER 23

DIMENSION 160'

SUBDIVISION BLOCK 5

081F13

1/4 SECTION

B	A
C	D

TOWNSHIP LOCATOR

6	5	4	3	2	1
7	8	9	10	11	12
13	14	15	16	17	18
19	20	21	22	23	24
25	26	27	28	29	30
31	32	33	34	35	36

COUNTY LOCATOR

T12N	123	124	125		
T11N	113	114	115		
T10N	103	104	105		
T9N	093	094	095		
T8N	083	084	085		
T7N	073	074	075		
R2W	R1W	R2E	R3E	R4E	R5E

MADISON COUNTY, MISSISSIPPI

DATE OF PHOTOGRAPHY
JANUARY-MARCH, 2018

SCALE: 400'

MAP:
081F13