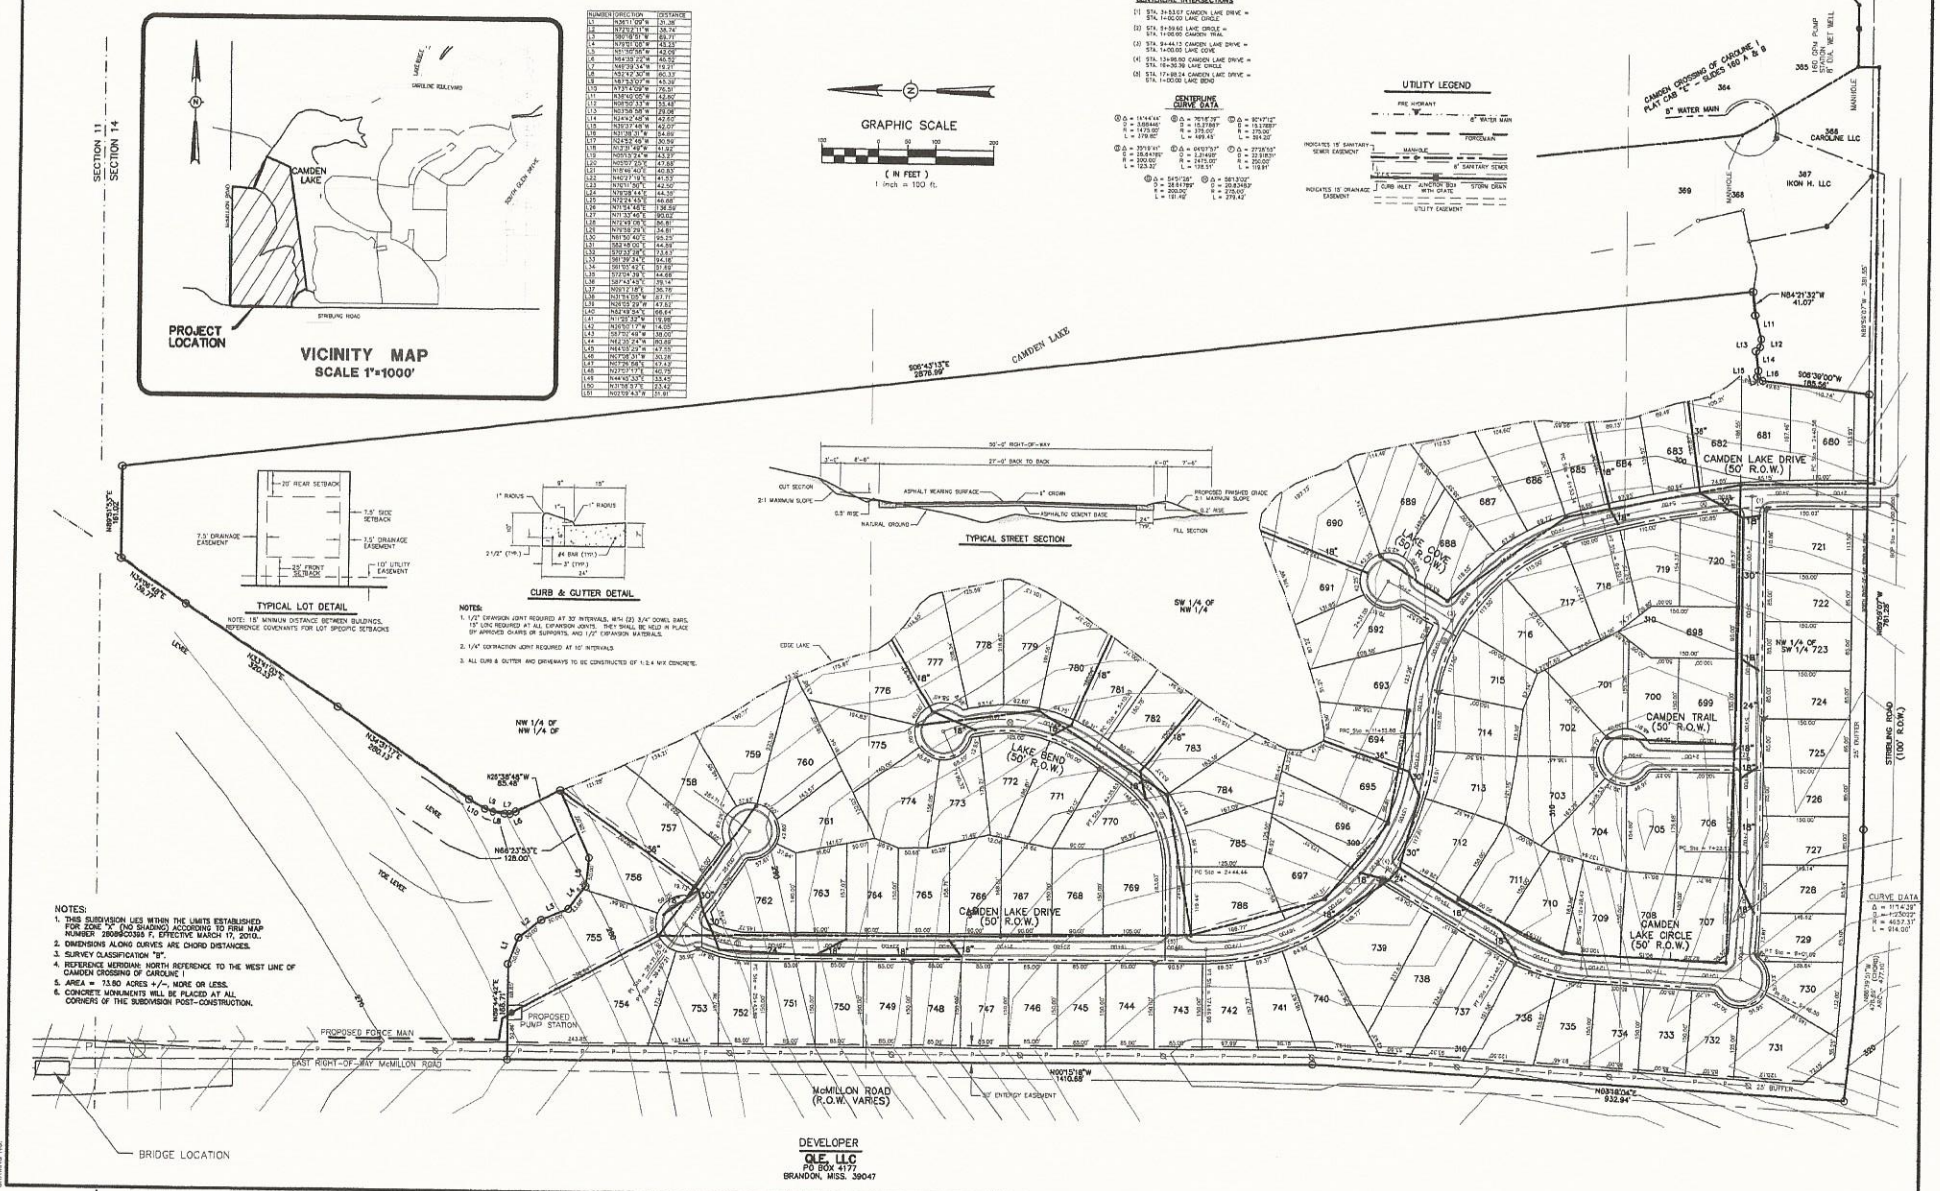

DEVELOPER
OLE, LLC
PO BOX 4177
BRANDON, MISS. 39047

H D LANG AND ASSOCIATES, INC.
POST OFFICE BOX 16085 JACKSON, MISSISSIPPI 39236
601-362-4886

PROJECT
PRELIMINARY PLAT
OF
CAMDEN LAKE OF CAROLINE

LOCATION
SITUATED IN
WEST 1/2 OF THE NORTHWEST 1/4 AND
THE NORTHWEST 1/4 OF THE SOUTHWEST 1/4 OF
SECTION 14, TOWNSHIP 8 NORTH - RANGE 1 EAST
MADISON COUNTY, MISSISSIPPI

DATE	REVISION	BY

DRAWN BY: D.L.M.
DATE: 1-24-15
SCALE: 1" = 100'
BOOK: PAGE:
PROJECT NO.: 14-130